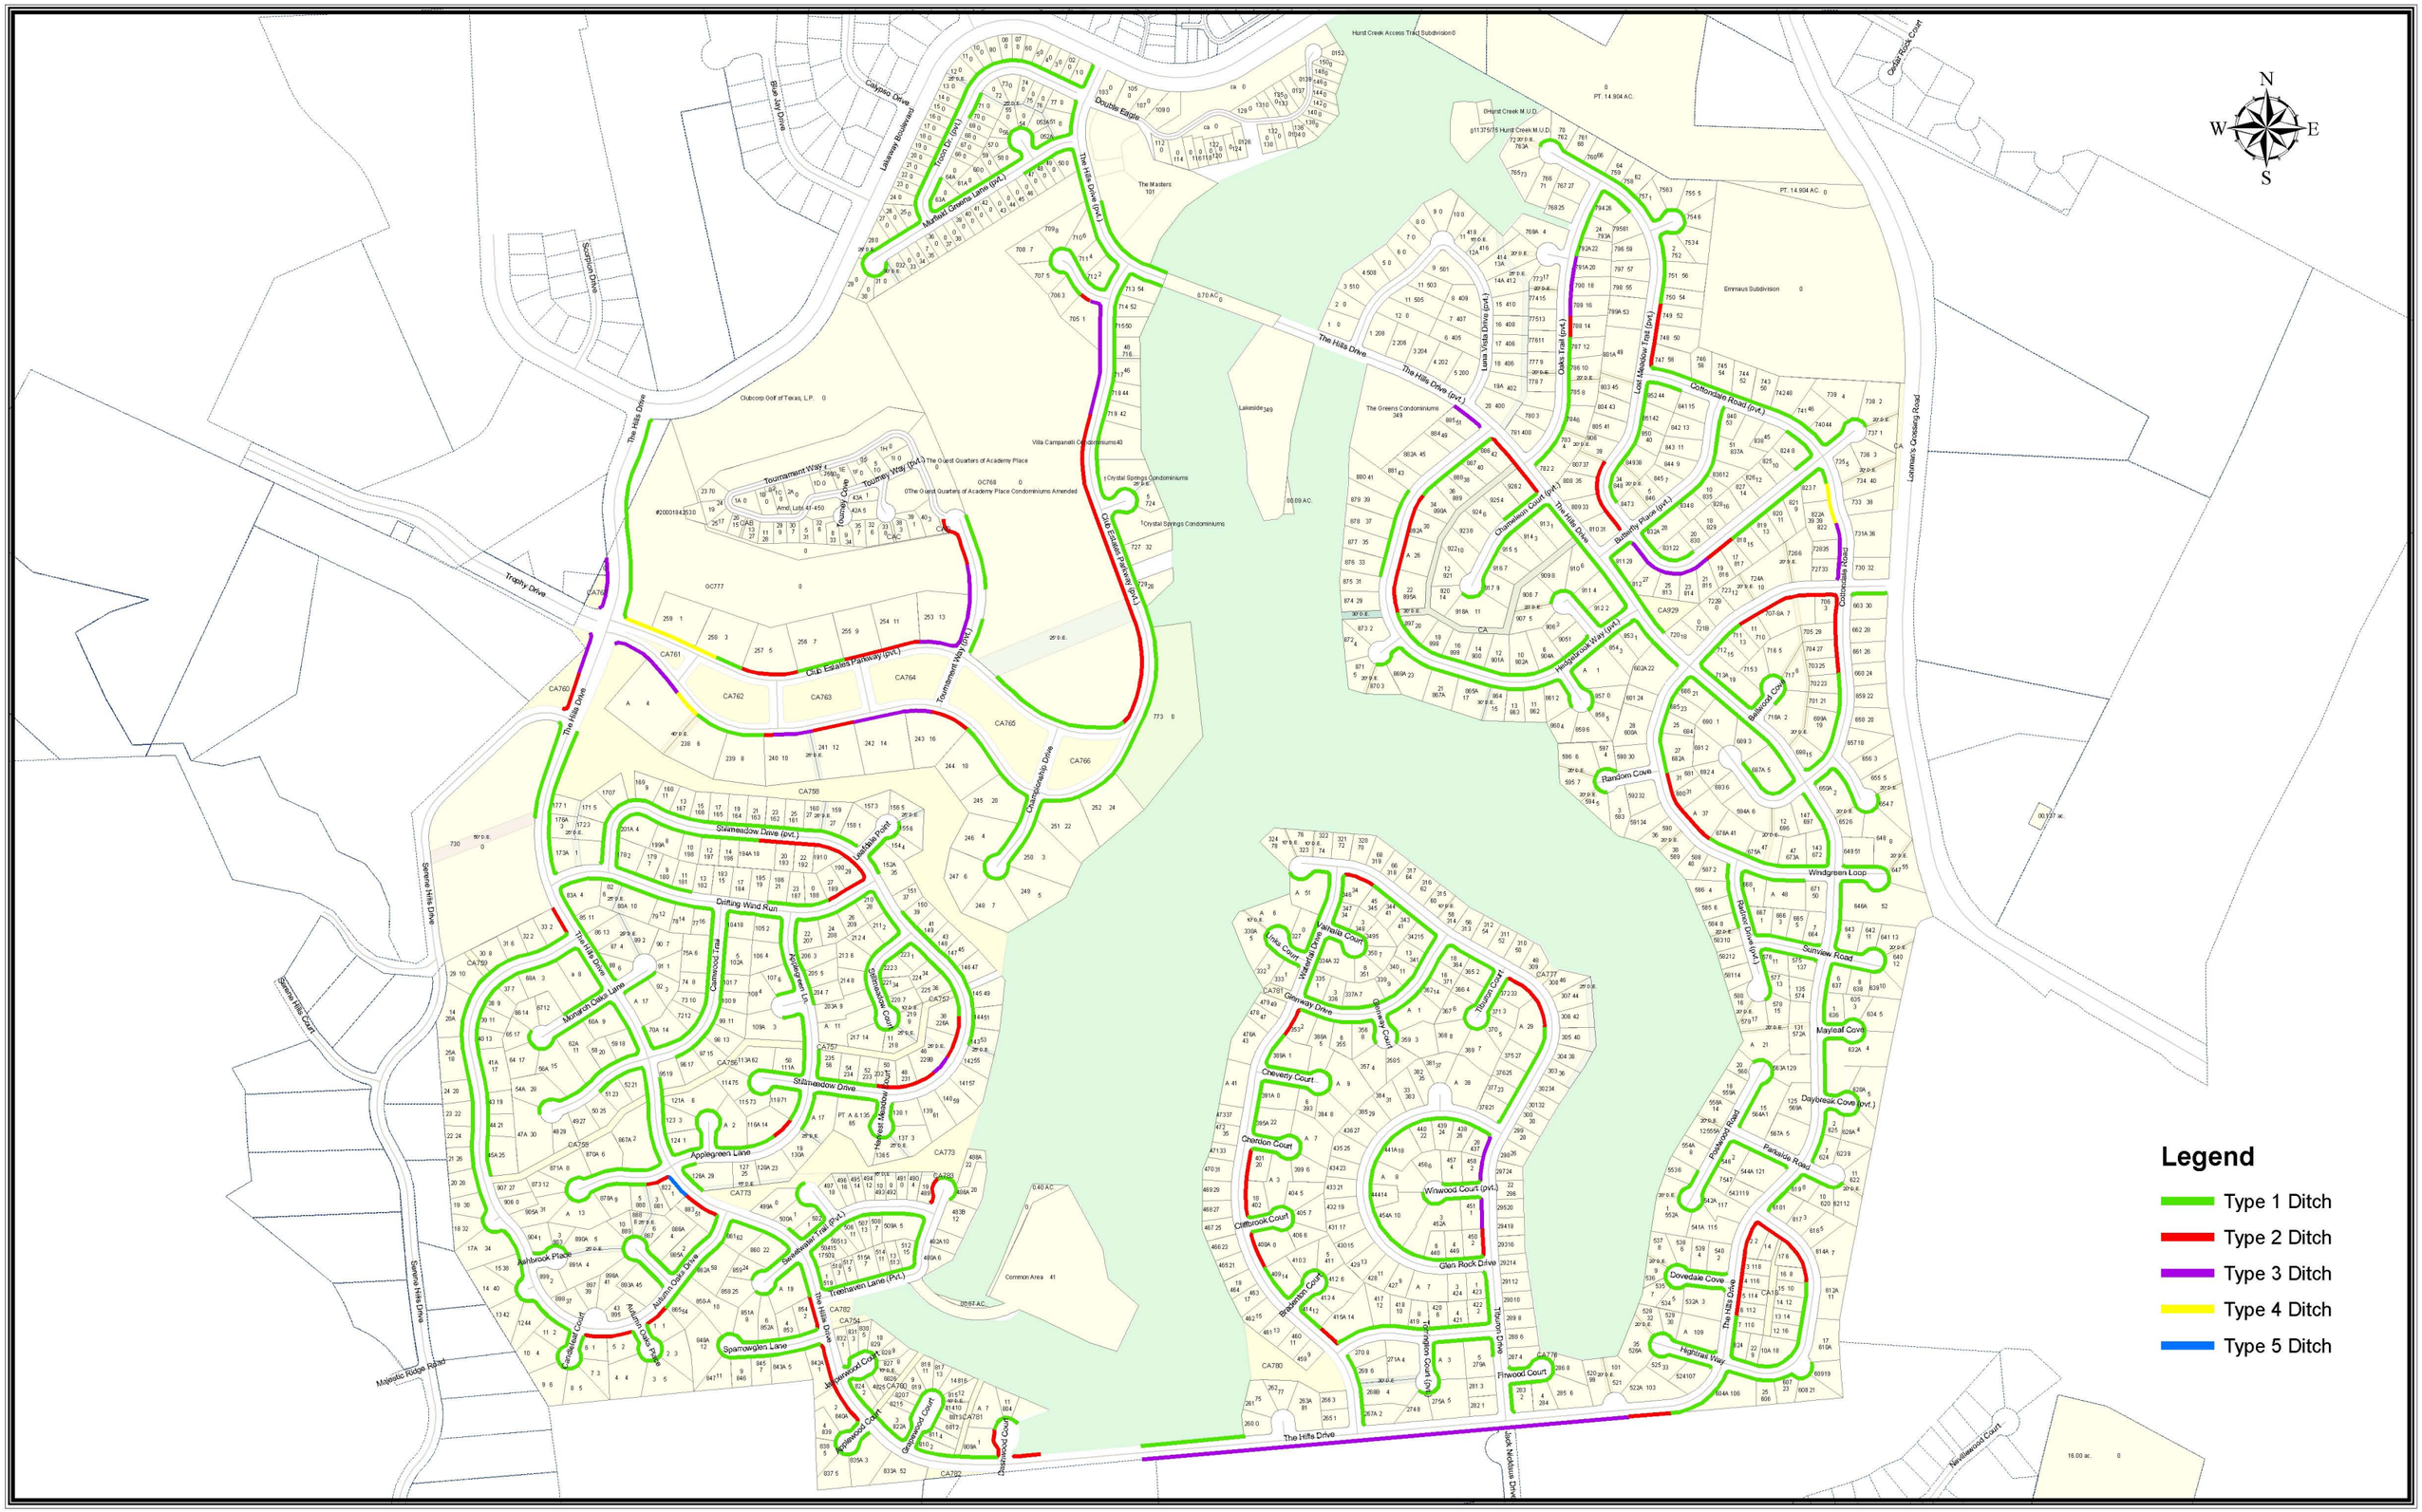1993 Side Street Ditch Plan